


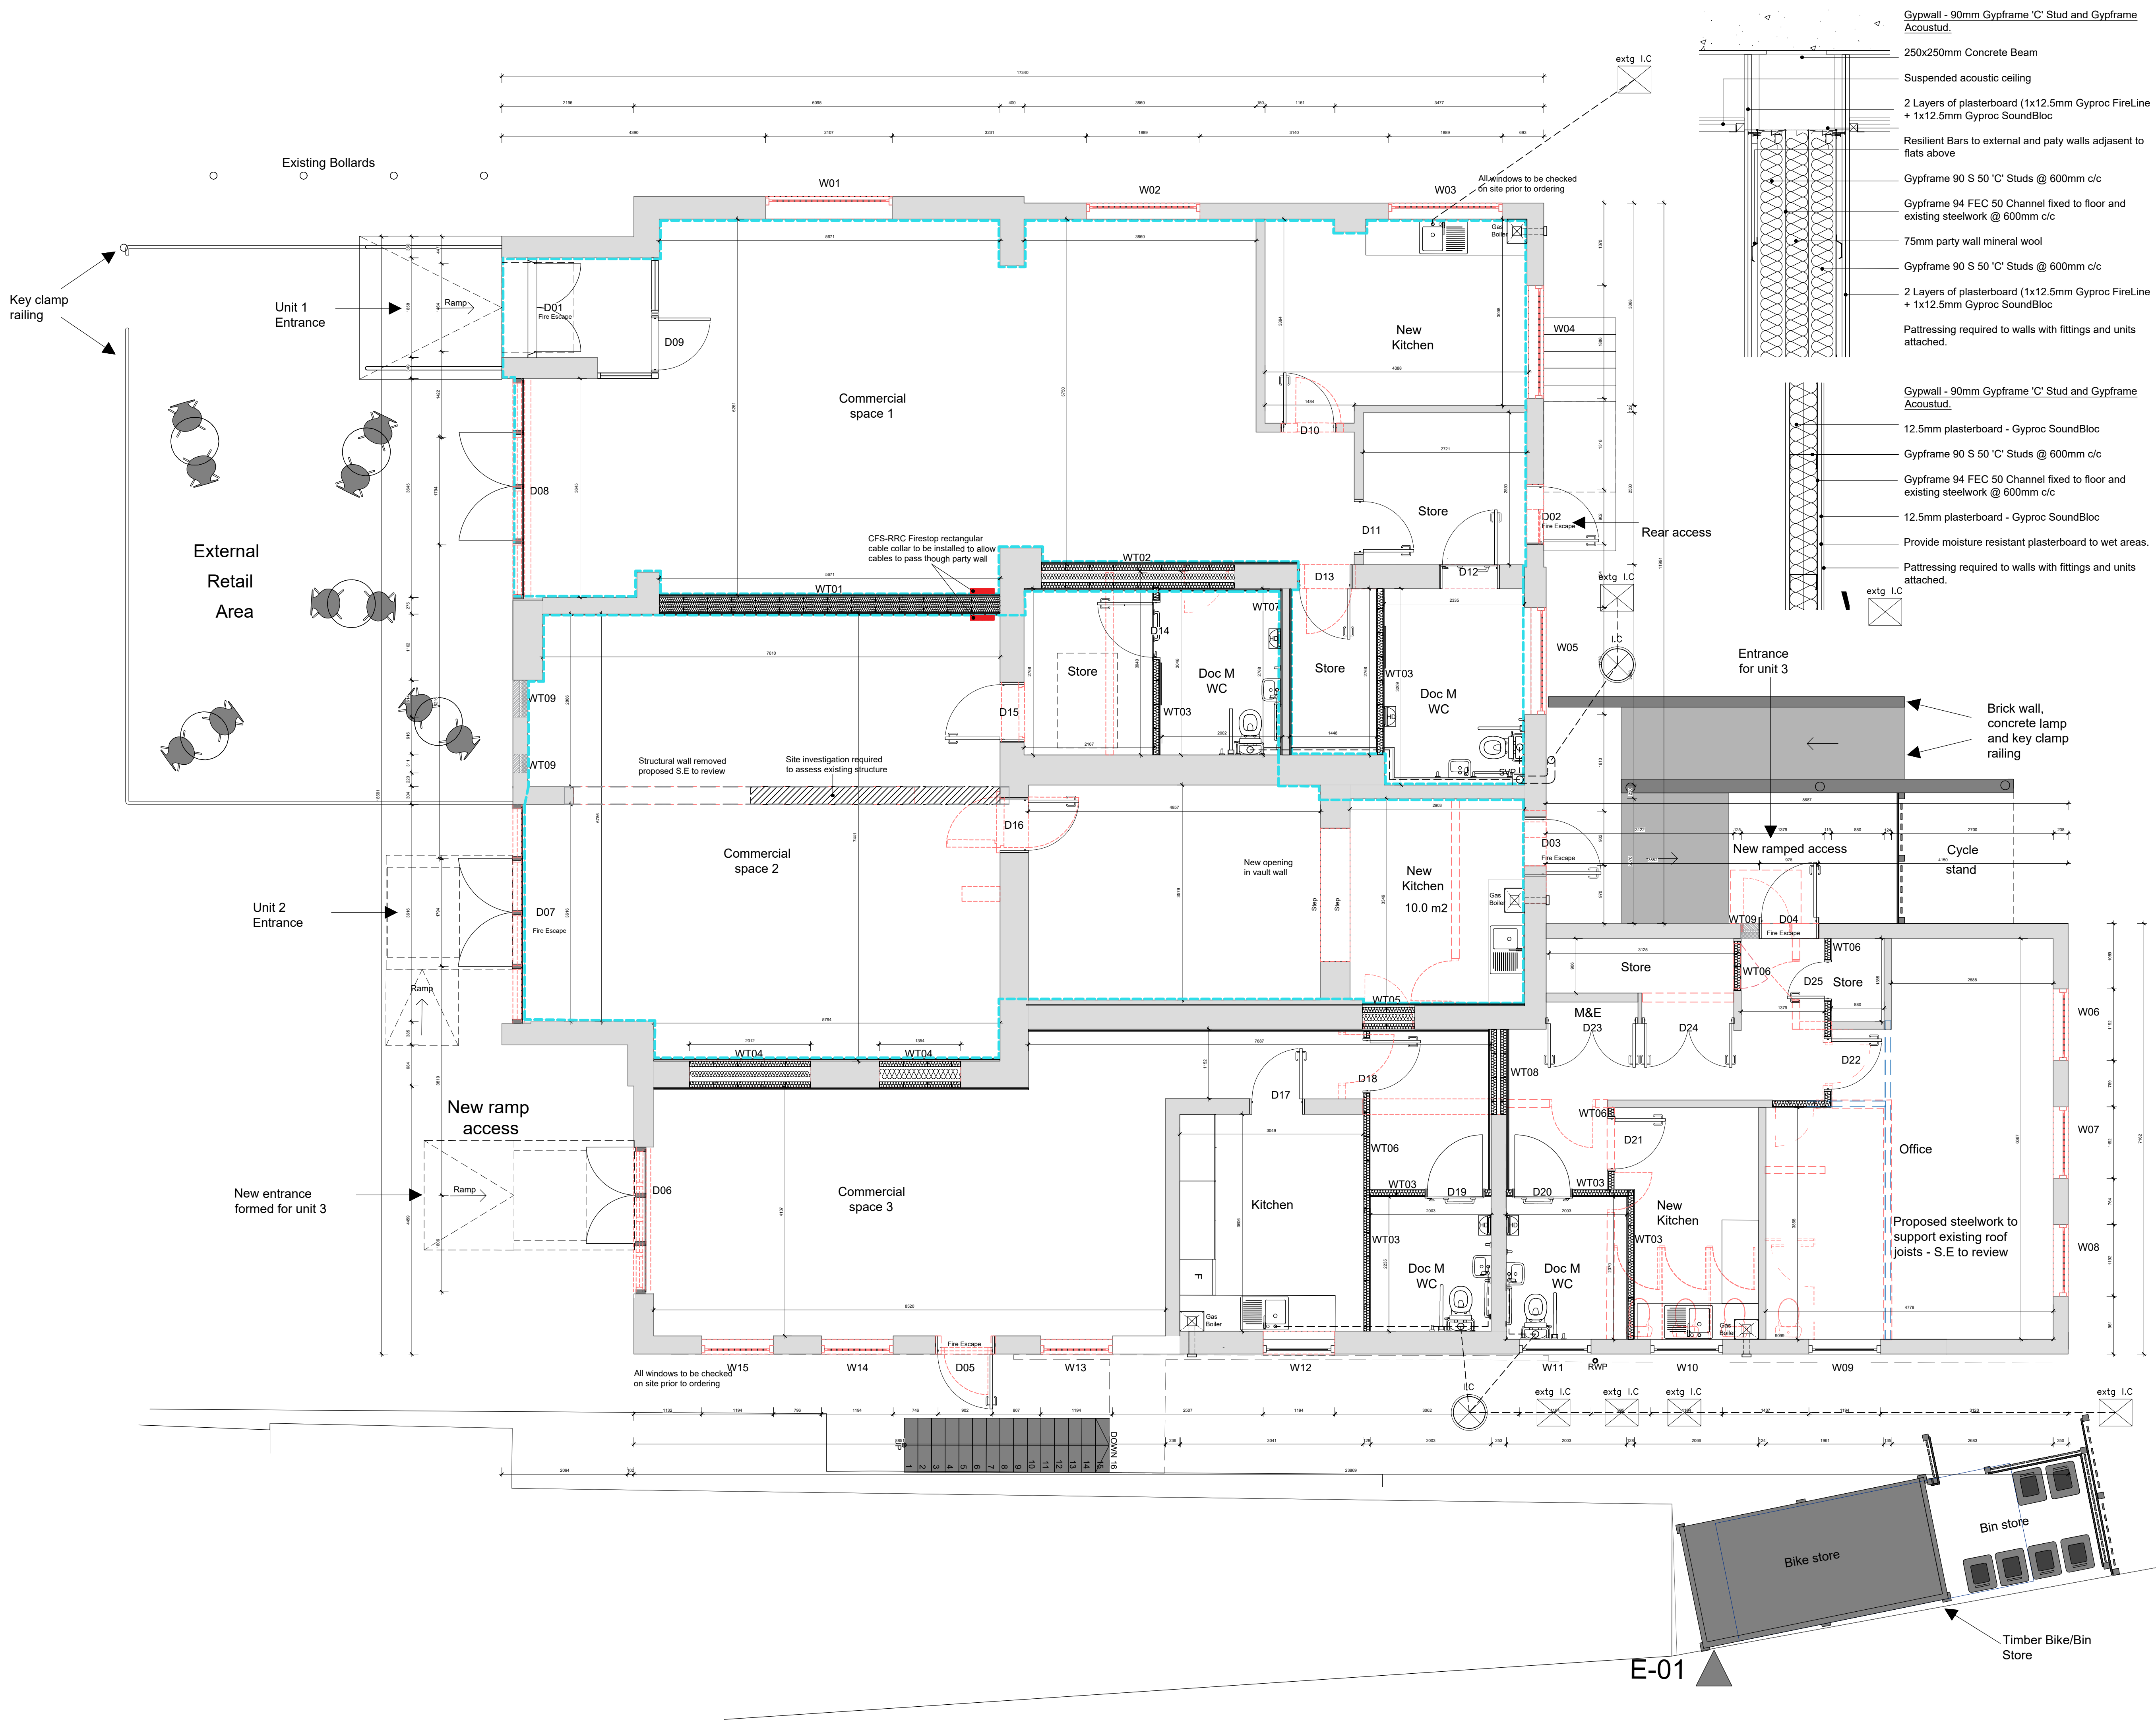

All dimensions to be verified on site by Main Contractor before the start of any shop drawings or work whatsoever either on their own behalf or that of sub-contractors. Report any discrepancies to the Contract Administrator at once. This drawing is to be read with all relevant Architect's and Engineer's drawings and other relevant information.

© WT Design Ltd Do Not Scale

NOTES:

- Demolished
- Existing Wall
- New Internal Wall
- New External Wall
- Resilient Bars Location
- Existing Inspection Chamber
- New Inspection Chamber
- SVP
- Foul Water Drainage Run

NOTE:
Please refer to drawing no. 329-22-8100 - Construction Notes for specifications
Please refer to drawing no. 329-22-6200 - Doc M Details for Doc M W/C specifications
Please refer to drawing no. 329-22-5001 - Wall Type Details for wall specifications
Please refer to drawing no. 329-22-7000 - Window Schedule for window specifications
Please refer to drawing no. 329-22-7100 - Door Schedule for door specifications

0m 1m 2m 3m 4m
Scale 1:50

Rev	Date	Description	BAJ	Ckd	Apr
C1	13-05-22	First Issue			

WT Design Ltd
Architectural Consultants

Mill House
High Mill Hill
Yarmouth Road
Ludham
Norfolk
NR29 5QZ

t: 01603 389422
e: info@wt-design.co.uk

Project:
Former Barclays Bank

Client:
Acle Parish Council

Drawing Title:
Proposed Floor Plan

Scale @A1:
1:50

Date:
04-2022

Project Number:	Drawing Number:	Revision:
329-22	1200	C1

Purpose of Issue:
Tender Issue